


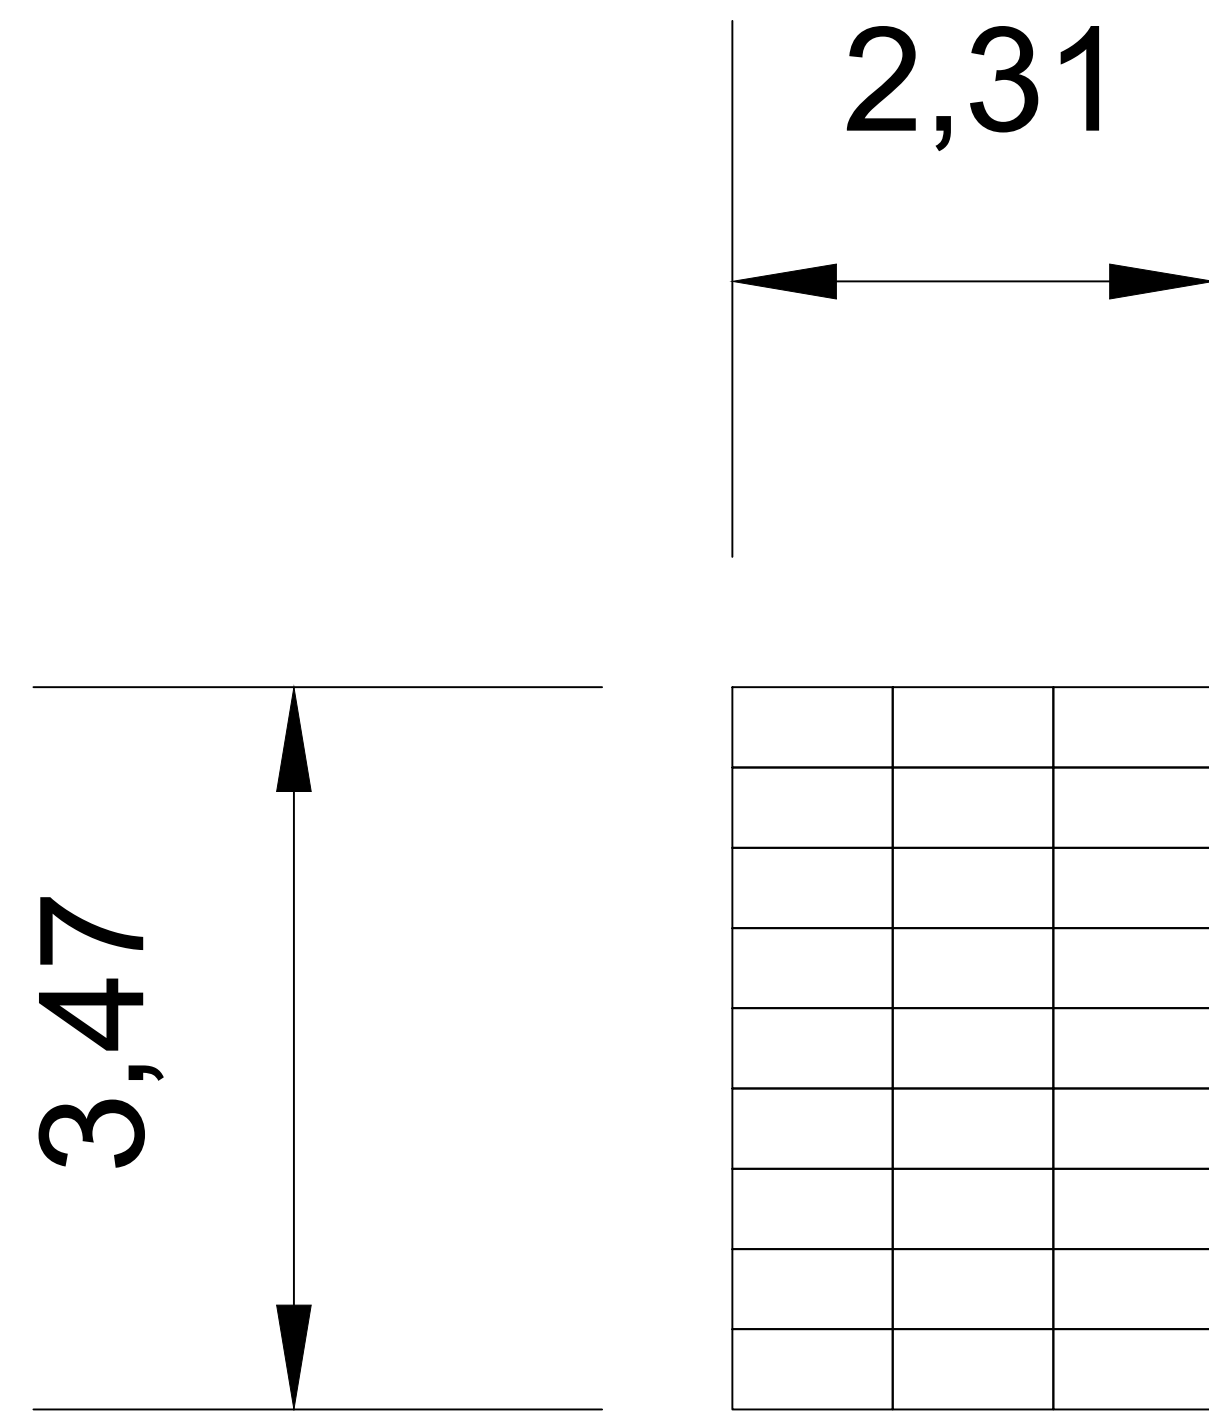


Top View

Tank Details

Dimensions (WxLxD): 2,310 x 3,465 x 1,230

of cells (WxLxD): 3 x 9 x 3

Storage Volume: 9.35 m3

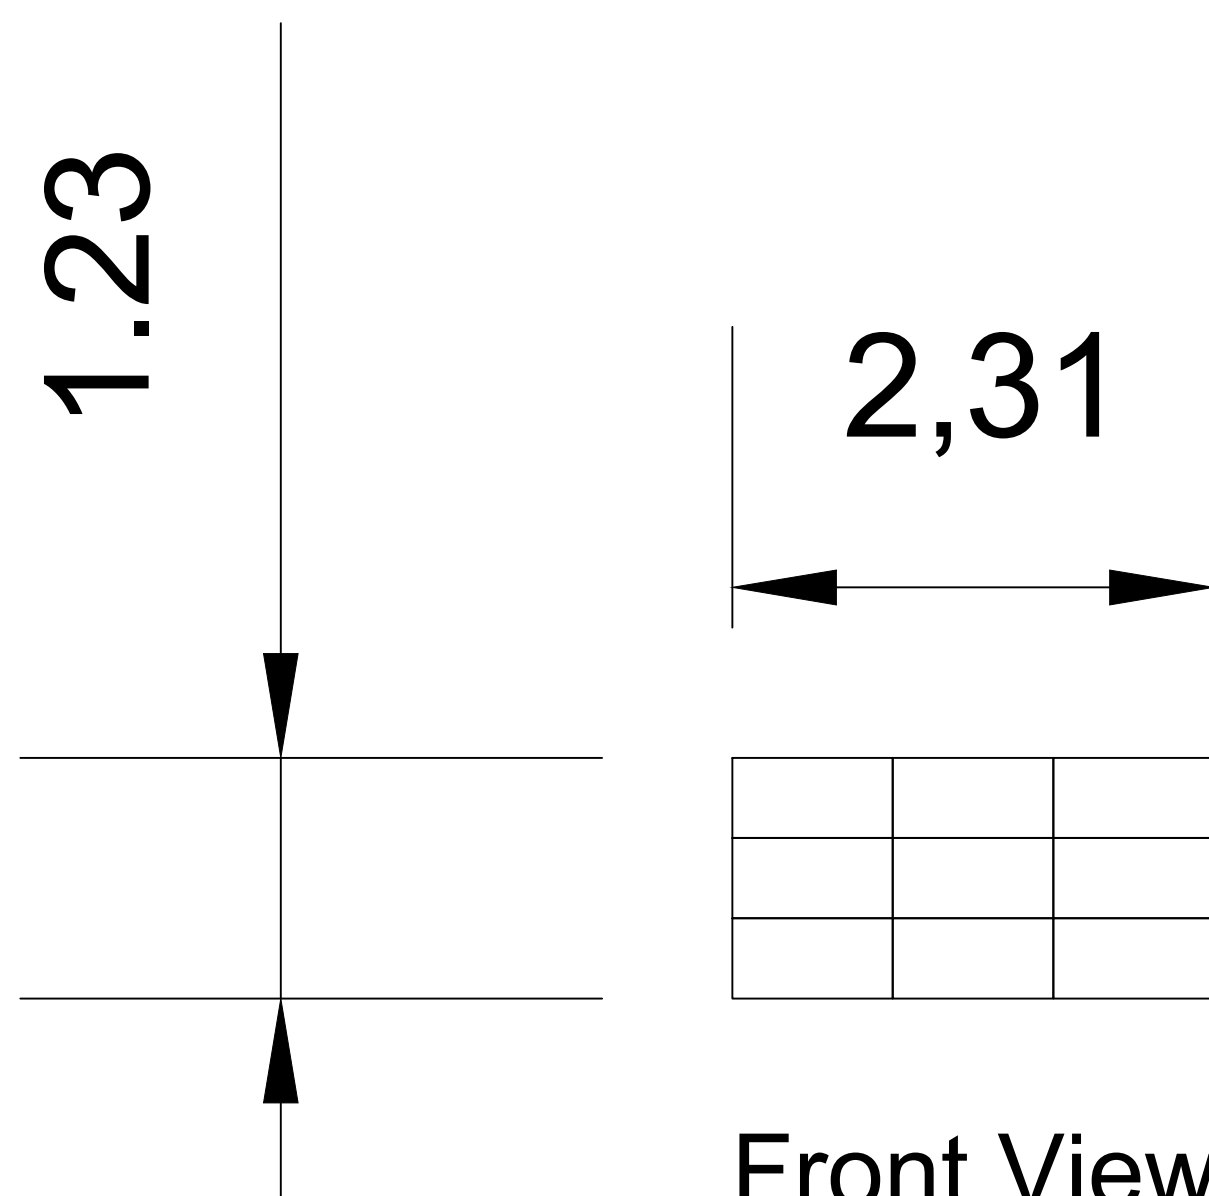

Front View

NOTE:

0	25/11/2025	GRAHAM-TANK-SW-00
REV.	DATE	DESCRIPTION

Client: Buckenara Plumbing Group Pty Ltd

DS AGENCIES
184 Beechboro Rd S, Bayswater WA 6053
08 6143 6565



Project Name:

Graham Flats

Drawing Title:

GRAHAM-TANK-SW-00

Scale		Sheet	
Drawn by: Sam Woods	Checked by:	Approved by:	Date: 25/11/2025
Sheet No.			Revision 0