


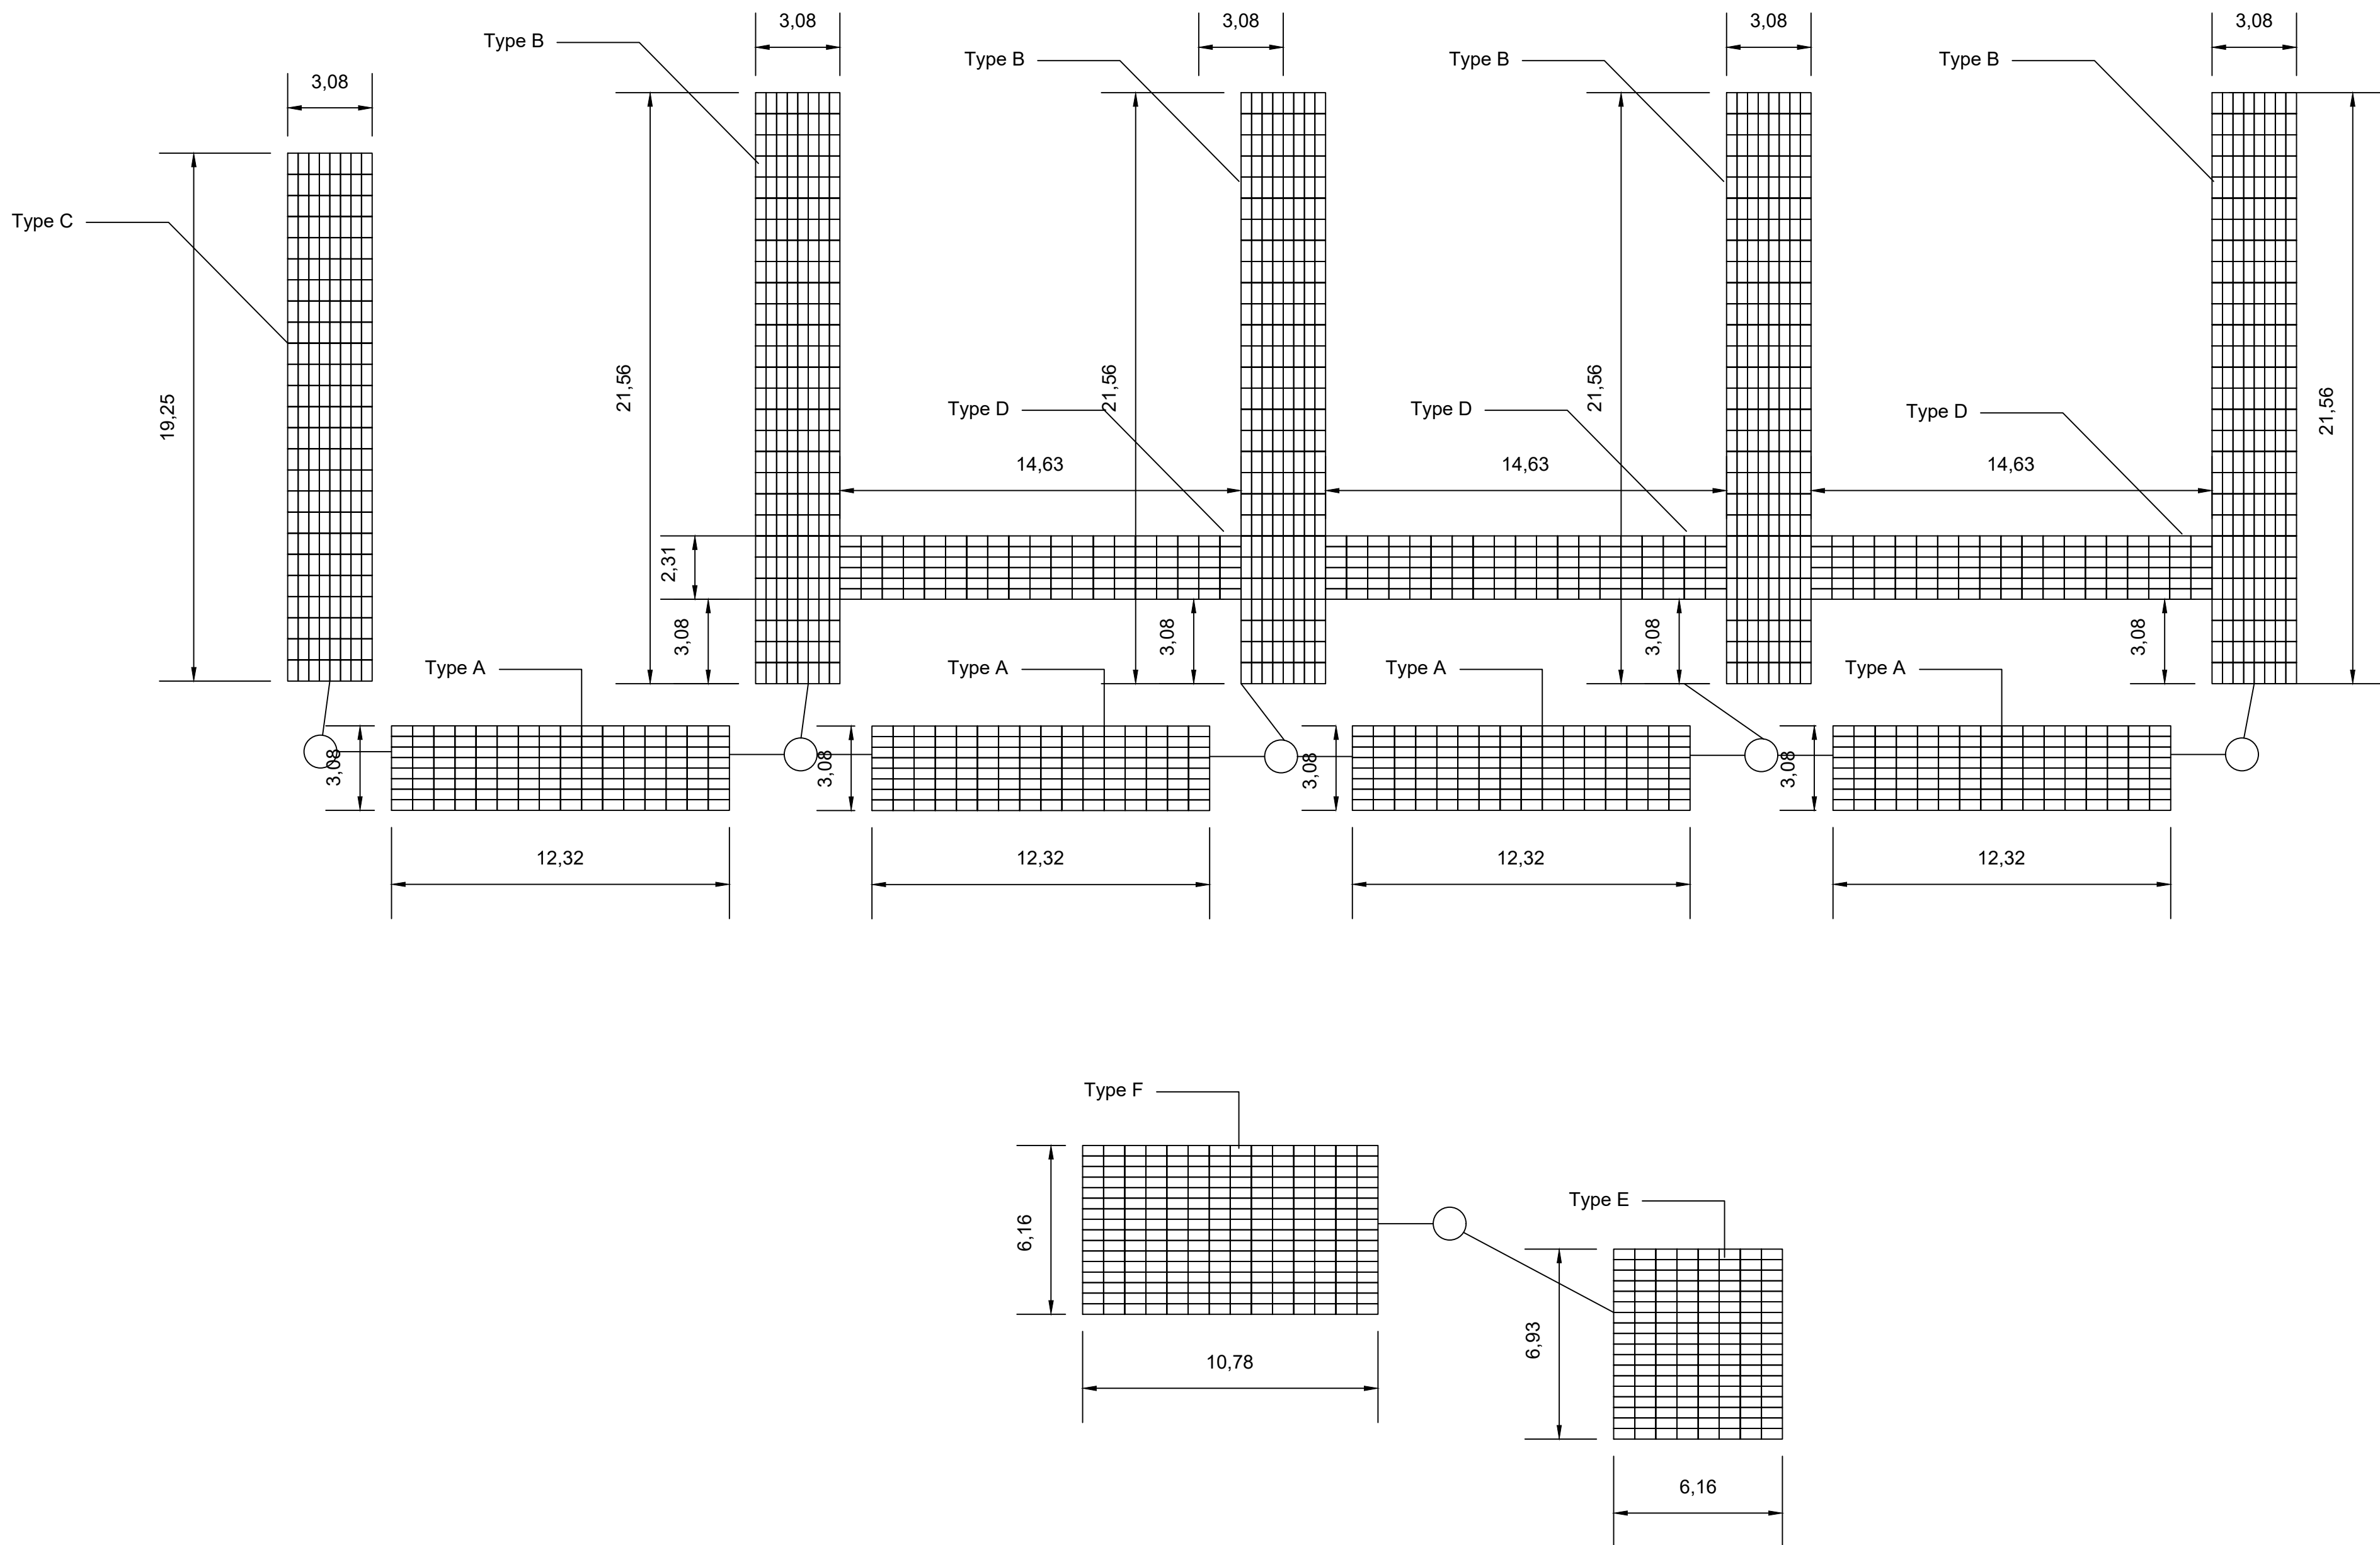

NOTE:

1	21/05/2025	WOOLWORTHS-TNK-SW-01
---	------------	----------------------

REV.	DATE	DESCRIPTION
------	------	-------------

Client:

DS AGENCIES
184 Beechboro Rd S, Bayswater WA 6053
08 6143 6565



Project Name:
Woolworths Nedlands

Drawing Title:
WOOLWORTHS-TNK-SW-01

Scale		Sheet	
Drawn by: Sam Woods	Checked by:	Approved by:	Date: 21/05/2025
Sheet No.			Revision 1